

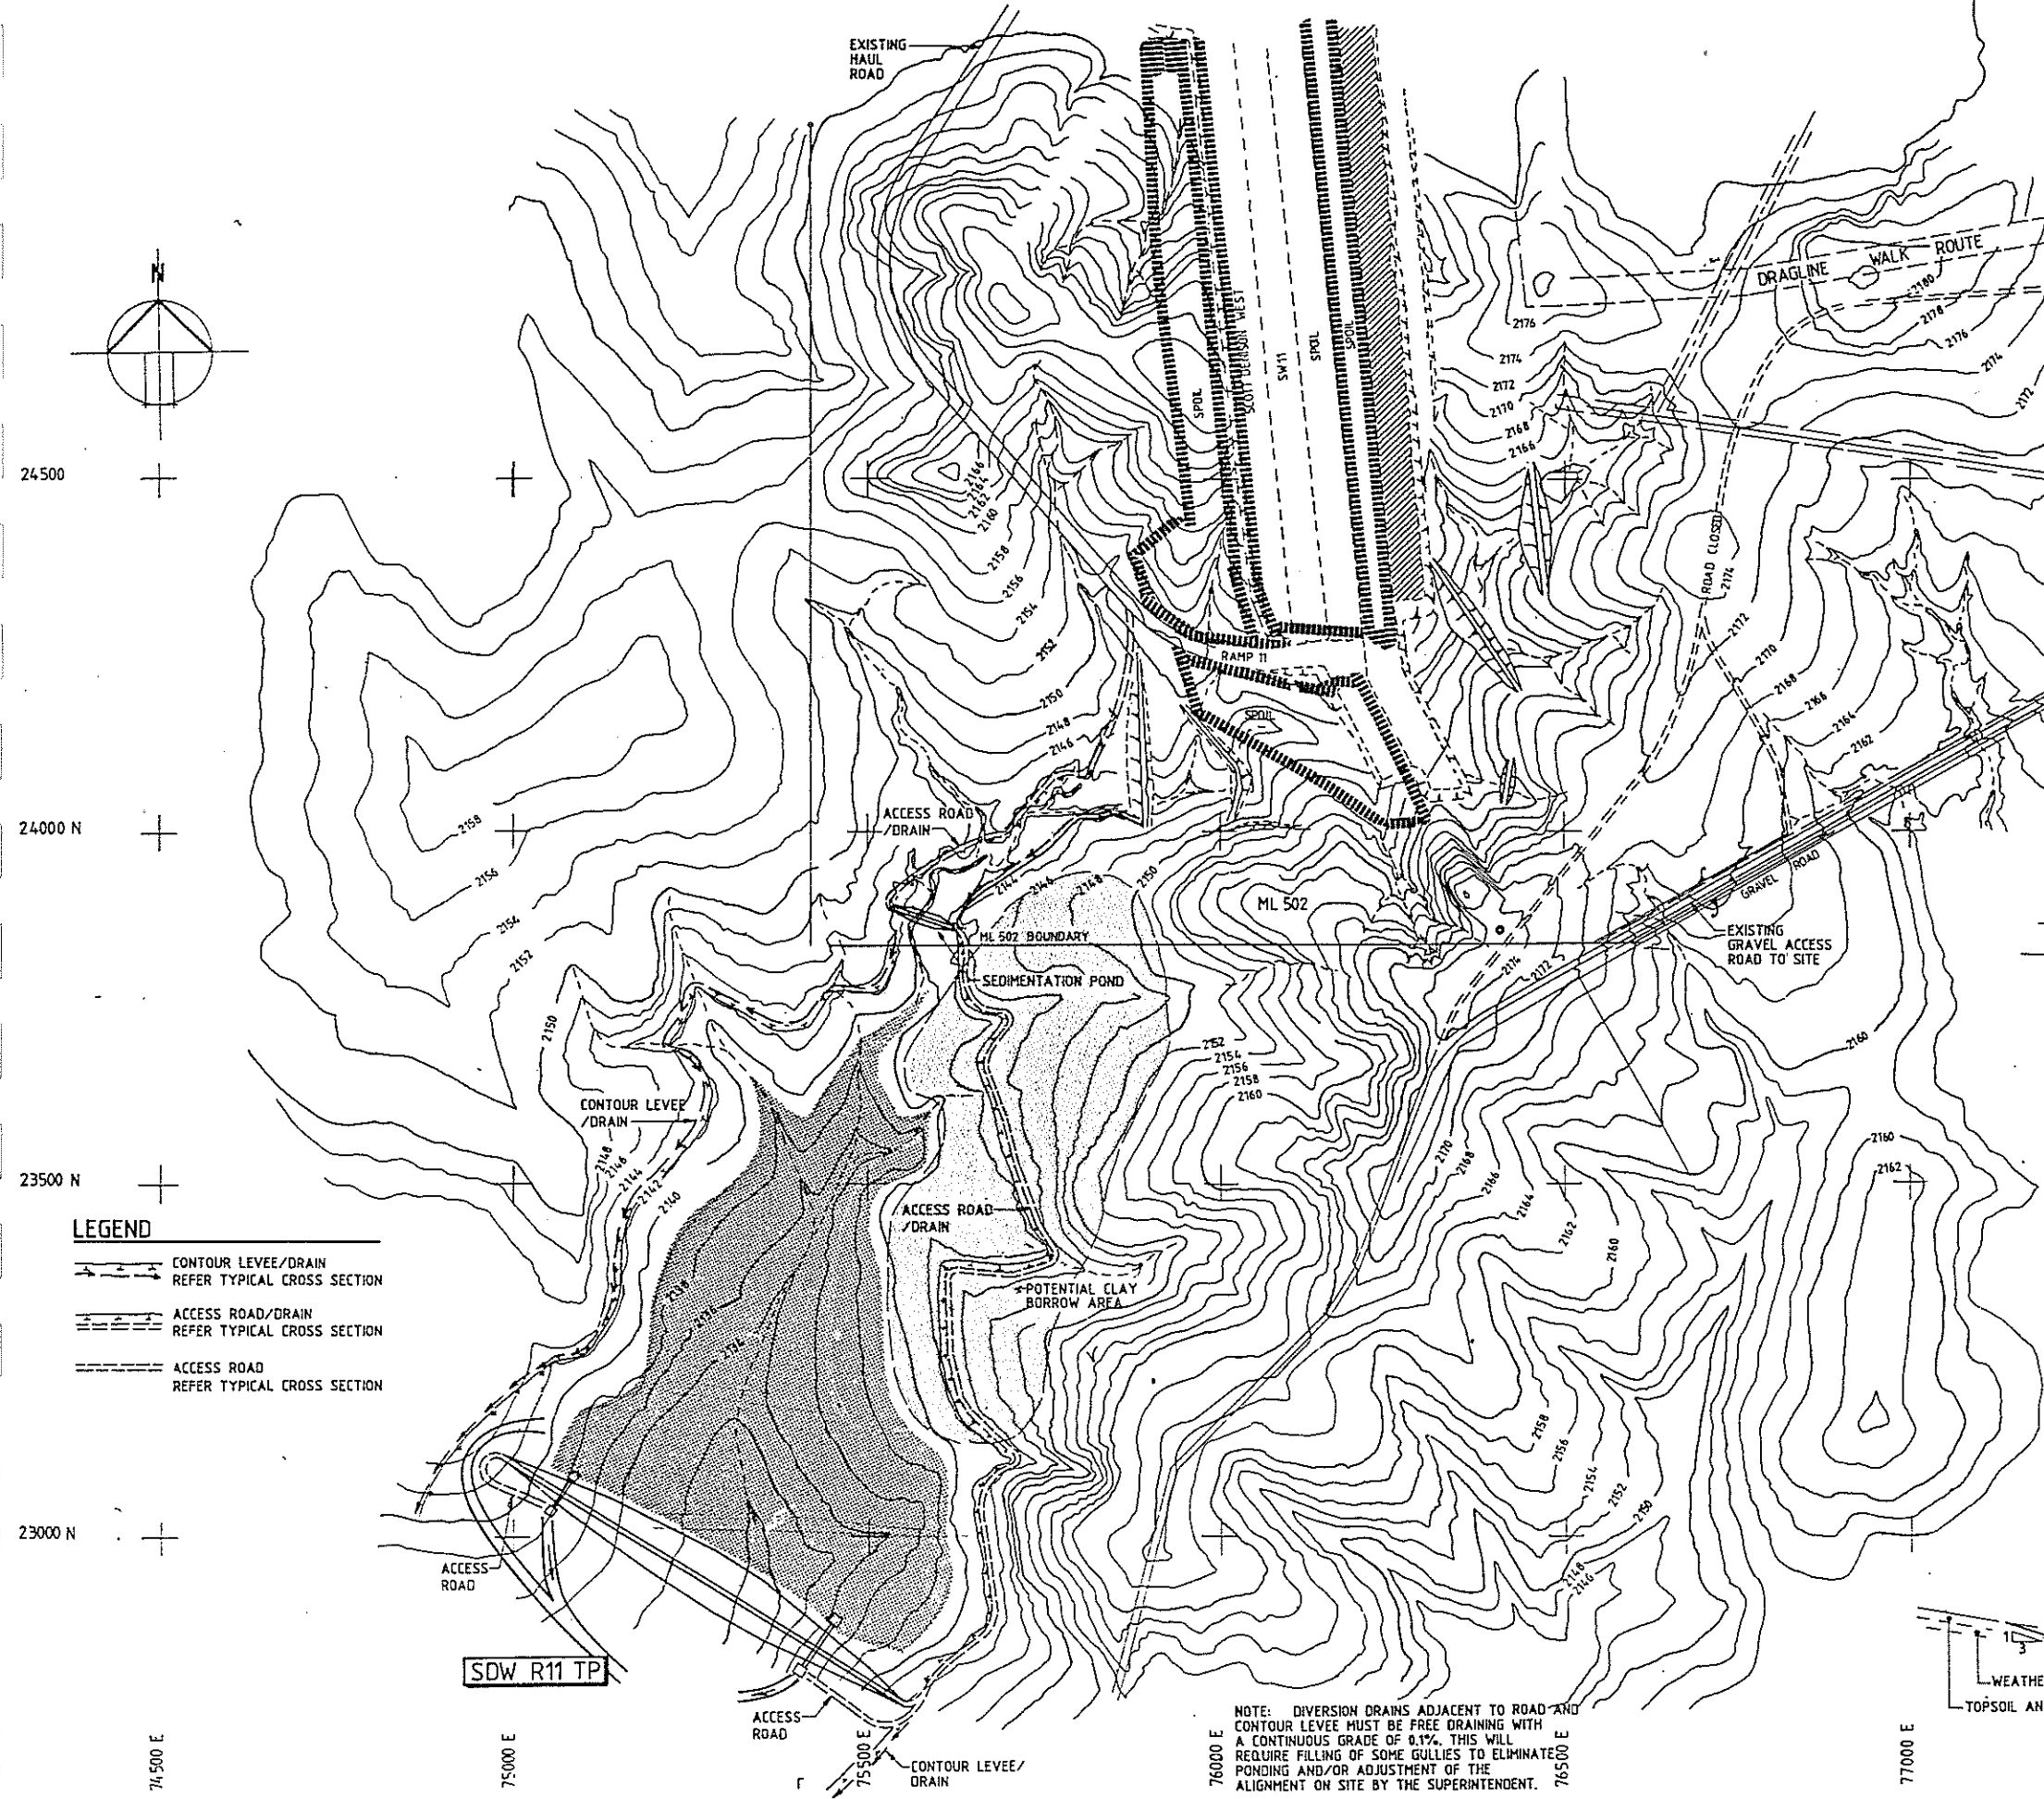
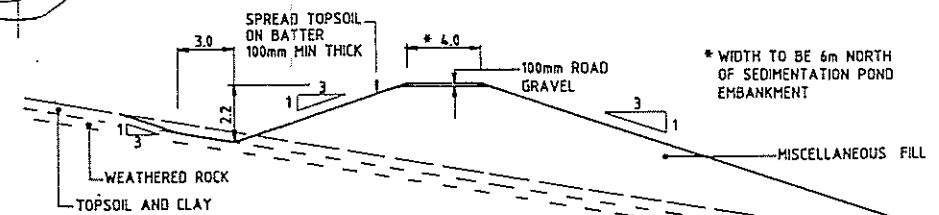
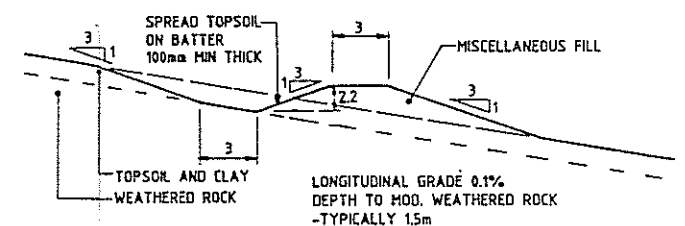


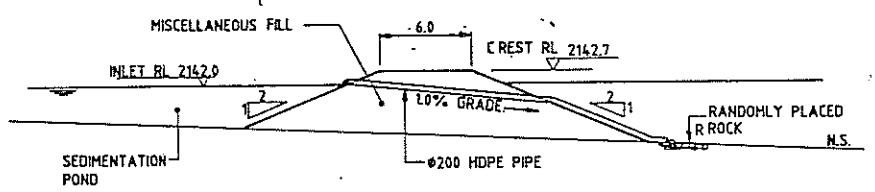

- LEGEND**
- CONTOUR LEVEE/DRAIN
REFER TYPICAL CROSS SECTION
 - ACCESS ROAD/DRAIN
REFER TYPICAL CROSS SECTION
 - ACCESS ROAD
REFER TYPICAL CROSS SECTION

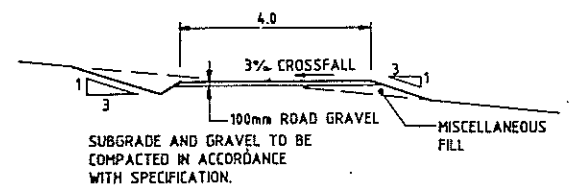

NOTE: DIVERSION DRAINS ADJACENT TO ROAD AND CONTOUR LEVEE MUST BE FREE DRAINING WITH A CONTINUOUS GRADE OF 0.1%. THIS WILL REQUIRE FILLING OF SOME GULLIES TO ELIMINATE PONDING AND/OR ADJUSTMENT OF THE ALIGNMENT ON SITE BY THE SUPERINTENDENT.

REVISIONS	DESCRIPTION	PASSED	DATE

OFFICE OF ISSUE
IBM Centre
Floor 12
348 Edward Street
BRISBANE QLD 4000
Telephone: (07) 831 6616
Facsimile: (07) 831 4223

BLAIN JOHNSON PTY. LTD.
CONSULTING ENGINEERS
(INCORPORATED IN QUEENSLAND)

DESIGNED		APPROVED	<i>Muller</i>
DRAWN	MH	DATE	
CHECKED			

COLLINSVILLE COAL COMPANY PTY LTD
WATER MANAGEMENT PROJECT SDW R11 TP
SITE PLAN

© COPYRIGHT
BLAIN JOHNSON PTY. LTD.
DRAWING NUMBER
1358-05-2
REV.